FilmL.A., Inc.
6255 W Sunset Blvd, 12th Floor
Hollywood, CA 90028
t: (213)977-8600 - f: (213)977-8601
www.filmla.com

Summary Information

Permit No: F00156488-C **Type of Permit:** FILMING **Release Date:** 09/25/2019

Production Company	TWENTIETH CENTURY FOX TELEVISION
Insured Company Name	TWENTIETH CENTURY FOX TELEVISION
Contact Phone No. 1	310-369-1000
Contact Phone No. 2	310-696-5734
Fax	
Address	10201 W PICO BLVD, BUILDING 1 LOS ANGELES, California 90064
Production Title	SINGLE PARENT EP106
Type of Production	TV Sitcom

Producer	Erin O'Malley
Director	n/a n/a
1st AD	Michael Risoli
Production Manager	Ryan Guellow
FilmL.A. Coordinator	Francisco Nunez
Location Manager	Kyle Hollinger
Primary Phone	Mobile - 310.926.3598
Secondary Phone	
Location Assistant	Derek Alvarado
Primary Phone	Mobile - 310.210.8926
Secondary Phone	

Fees

Posting 600	$138.00
Posting 900	$207.00
Notification Charge	$173.00
LA CITY LANE AND STREET CLOSURE FEE	$312.00
FILMLA NON-REFUNDABLE FILM PERMIT RIDER FEE	$111.00
LA CITY FIRE SAFETY OFFICER	$1,404.00

Total Permit Fee $2,345.00

Number of Locations 1

NOT A PERMIT

FilmL.A., Inc.
6255 W Sunset Blvd, 12th Floor
Hollywood, CA 90028
t: (213)977-8600 - f: (213)977-8601
www.filmla.com

Summary Information

Location

Permit Number F00156488-C
Production Company TWENTIETH CENTURY FOX TELEVISI...
Insured Company TWENTIETH CENTURY FOX TELEVISI...
Production Title SINGLE PARENT EP106

Location Manager Kyle Hollinger
Primary Phone Mobile - 310.926.3598
Secondary Phone

Location Address 10850 W Pico Blvd, Los Angeles, CA, 90064

Location Type Mall

Film Dates 9/26/2019 - 9/26/2019 05:00 - 17:00 1 day

Open or Closed to the Public Open

Generic Conditions **THE CONSUMPTION OF ALCOHOLIC BEVERAGES AND THE USE OF DRUGS, INCLUDING MARIJUANA, ON LOCATION BY ANY CAST, CREW, OR INVITED GUESTS IS STRICTLY PROHIBITED.**
*Certain service and personnel fees required by jurisdictional agencies are not collected by FilmL.A. Any such fees must be paid directly to the appropriate agency, and a separate invoice will be provided to the permittee.
Community Survey Obtained
Equipment staging and vehicles may park on one side of the street only.
May not interfere with adjacent traffic lanes or adjacent bike lane
Must Maintain 5' Clearance on Sidewalks/Walkways
Must maintain local/emergency access
No cast or crew parking on area streets
No interference with pedestrian traffic
No Parking in handicap spaces at anytime.
No stopping and setting up in residential areas before 7am or after 10pm without prior approval
No stopping or setting up in front of merchants or residents without prior approval
Number of uniformed officers listed on the permit is a minimum requirement. Permittee remains responsible for deploying a sufficient number of uniformed officers to provide traffic and crowd control to ensure the safety of the film crew and the public.
Traffic control must be done in accordance w/MUTCD
Traffic Officers Required

Please see attached document Pico Blvd btwn Veteran Ave & Westwood Blvd SS curb - Curb Your Enthusiasm.pdf

Equipment on Location

Type	Quantity
10 Ton Truck	1
5 Ton Truck	4
Cast/Crew vehicles	75
Condors	1
Generator	1
Portable restrooms	1
Stakebed Trucks	4
Trailers	3
Vans	6

Personnel on Location

Type	Quantity
Cast	5
Crew	75
LA City UFSO assigned	45996
Off-Duty/Retired LAPD Officer(s)	1

Filming Activities Equipment on property; Equipment on sidewalk only.; Interior Dialogue;

Jurisdiction **Political:** Los Angeles City - Council District 05 **Police:** Los Angeles Police **Fire:** Los Angeles City Department

Thomas Guide Page: 632 **Grid:** C6

NOT A PERMIT

FilmL.A., Inc.
6255 W Sunset Blvd, 12th Floor
Hollywood, CA 90028
t: (213)977-8600 - f: (213)977-8601
www.filmla.com

Summary Information

Location

Permit Number F00156488-C
Production Company TWENTIETH CENTURY FOX TELEVISI...
Insured Company TWENTIETH CENTURY FOX TELEVISI...
Production Title SINGLE PARENT EP106

Location Manager Kyle Hollinger
Primary Phone Mobile - 310.926.3598
Secondary Phone

Approvals	LOS ANGELES CITY POLICE DEPARTMENT	Melissa Hernandez
	FILML.A. CLOSURES	Jennifer Morelos
	LOS ANGELES CITY DEPARTMENT OF PUBLIC WORKS	Vanessa Martin
	LOS ANGELES CITY FIRE DEPARTMENT - FILM UNIT	Kanisha Leonard

Coordinator Note RIDER C RELEASES LOCATION

Parking

Base Camp	10201 W PICO BLVD, Los Angeles, CA, 90035	**Crew Parking**	10201 W PICO BLVD, Los Angeles, CA, 90035
Location Type : Other Location		Location Type : Other Location	

Posting "No Parking" signs S/S PICO BLVD., VETERAN AVE- WESTSIDE PAVILLION SIGN
S/S W PICO BLVD., WESTSIDE PAVILLION SIGN- WESTWOOD BLVD

Approximate Footage 601 - 900 **Log Number** 256130

Date(s) 9/26/2019 to 9/26/2019 **Time(s)** 05:00 to 17:00

Posting "No Parking" signs N/S AYRES AVE ., WESTWOOD BLVD- WEST 400'

Approximate Footage 301 - 600 **Log Number** 256132

Date(s) 9/26/2019 to 9/26/2019 **Time(s)** 05:00 to 22:00

Lane / Full Closure CURB LANE CLOSURE- S/S W PICO BLVD. FROM THE WESTSIDE PAVILLION SIGN TO WESTWOOD BLVD

Approximate Footage 0 - 300

Date(s) 9/26/2019 to 9/26/2019 **Time(s)** 05:00 to 17:00

NOT A PERMIT

Permit #F00156488-C

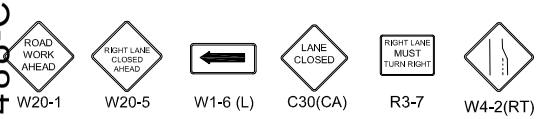

W20-1 W20-5 W1-6 (L) C30(CA) R3-7 W4-2(RT)

ALL TRAFFIC CONTROL WILL BE INSTALLED TO MEET OR EXCEED THE LATEST CA-MUTCD MINIMUM REQUIREMENTS

Ⓢ TRAFFIC SIGNAL

● TRAFFIC CONE

TYPE I W/ SIGN

HIGH LEVEL WARNING DEVICE

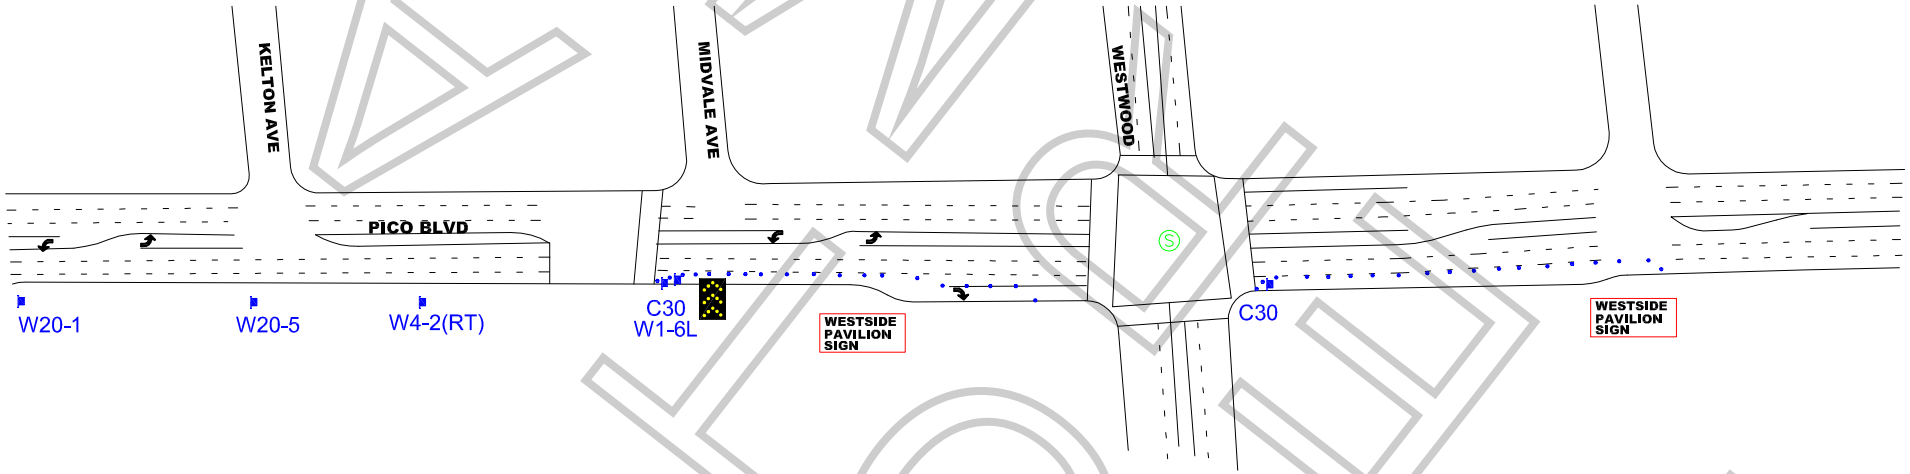

WORK ZONE TRAFFIC CONTROL PLAN
GENERAL NOTES

1. DATE/TIME: 9-26-19 FROM 05:00 HOURS TO 17:00 HOURS.

2. ALL SIGNING, STRIPING, AND TRAFFIC CONTROL DEVICES SHALL CONFORM TO THE (CURRENT) STATE OF CALIFORNIA DEPARTMENT OF TRANSPORTATION (CALTRANS) STANDARD PLANS AND STANDARD SPECIFICATIONS, CALIFORNIA MUTCD, AND ANY ADDENDUMS THERETO, AND AS SHOWN ON THESE PLANS, SYMBOLS AND ABBREVIATIONS USED ARE SHOWN ON CALTRANS STANDARD PLANS.
3. THERE WILL BE NO INTERFERENCE WITH TRAFFIC SIGNALS OR CROSSWALKS.
4. CONES WILL BE 28" MINIMUM HEIGHT AND HAVE REFLECTORIZED SLEEVES FOR NIGHT WORK.
5. POLICE WILL DIRECT TRAFFIC IF NECESSARY.

TCP FOR: SINGLE PARENT

LOCATION: S/S CURB LANE - PICO BLVD
BTWN WESTSIDE PAVILLION SIGN & WESTWOOD
LOS ANGELES, CALIFORNIA

CONTACT: ELISA SMITH
OFFICE# 213-763-9000
KYLE HOLLINGER
PH# 310-926-3598

JCL TRAFFIC SERVICES
(213) 622-9775
C31-CA Lic # 805357

DATE REVISIONS

DRAFTER: MARIO MENJIVAR
SCALE: N.T.S.
FILM LA: FN

FINAL COPY